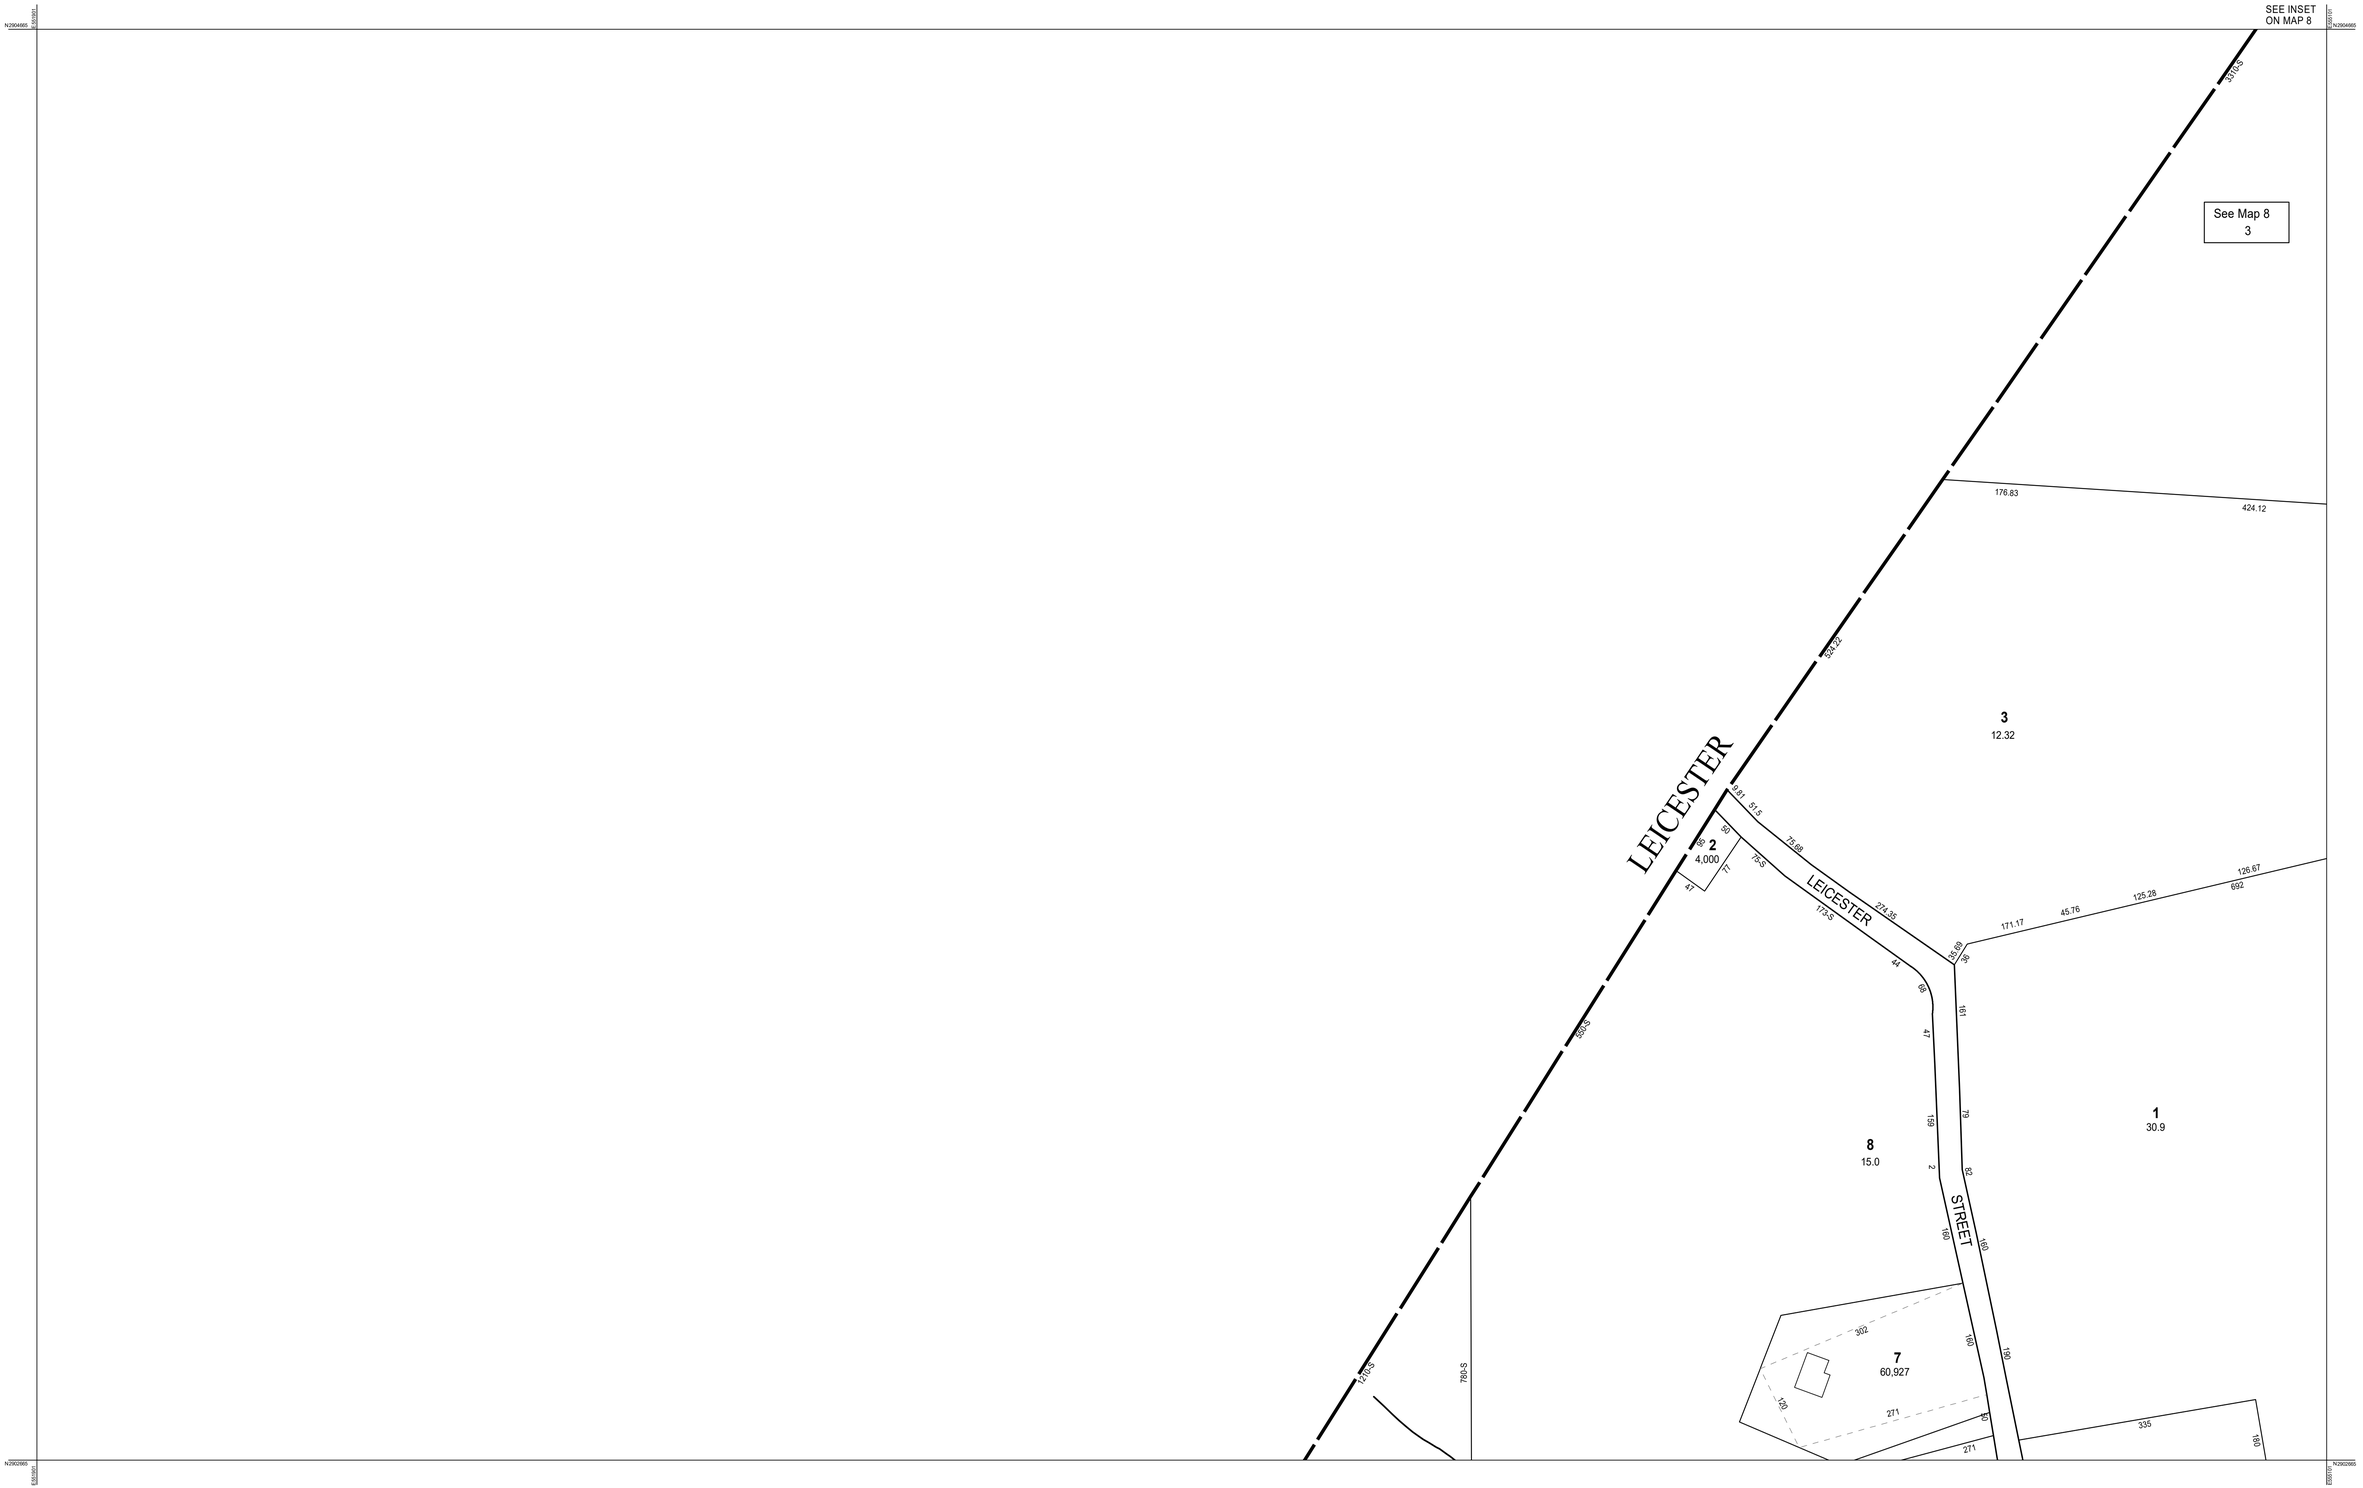

THIS MAP IS FOR ASSESSMENT PURPOSES. IT IS NOT VALID FOR LEGAL DESCRIPTION OR CONVEYANCE.

ORIGINAL PROPERTY MAPS WERE PREPARED BY CULLINAN ENGINEERING COMPANY, INC., JANUARY 1972. THE ORIGINAL HORIZONTAL DATUM WAS THE MASSACHUSETTS STATE PLANE COORDINATE SYSTEM NAD 1927. CAI CONVERTED THE DATUM TO NAD 1983.

REVISED AND REPRINTED BY

CAI Technologies
Precision Mapping. Geospatial Solutions.
11 Pleasant Street, Littleton, NH 03561
800.322.4540 - www.cai-tech.com

LEGEND

AREA OVER 1 ACRE	1.2	EXEMPT PROPERTY	(E)
AREA UNDER 1 ACRE	32,300	RIGHT OF WAY/ACCESS	R/W
RECORD DIMENSION	100	COMMON OWNERSHIP	
SCALED DIMENSION	100-S	TRACT LINES	
WATER	-W-	WETLANDS	

SCALE: 1" = 100'

FEET 100 50 0 100 200 300

25 12.5 0 25 50 75 METERS

REVISED TO: JANUARY 1, 2019

PROPERTY MAPS

AUBURN

MASSACHUSETTS

INDEX DIAGRAM

MAP NO.

14